


This document, together with the concepts and designs presented herein, as an instrument of service, is intended only for the specific purpose and client for which it was prepared. Reuse of and improper reliance on this document without construction administration or written authorization and adaptation by Wallis Murphey Boyington Architects, Inc. shall be without liability to Wallis Murphey Boyington Architects, Inc.©

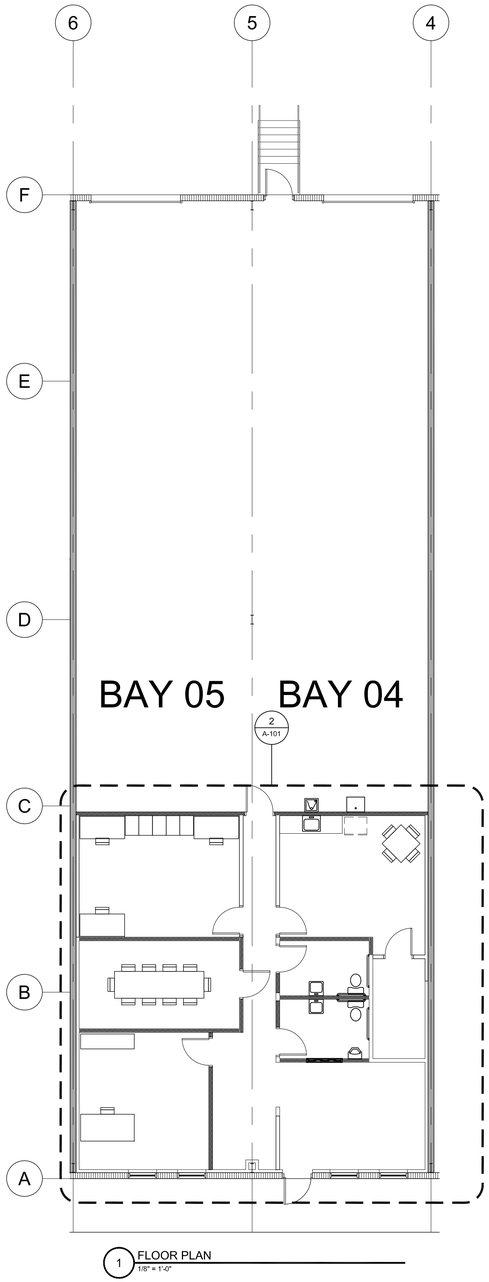

1 FLOOR PLAN
1/8" = 1'-0"

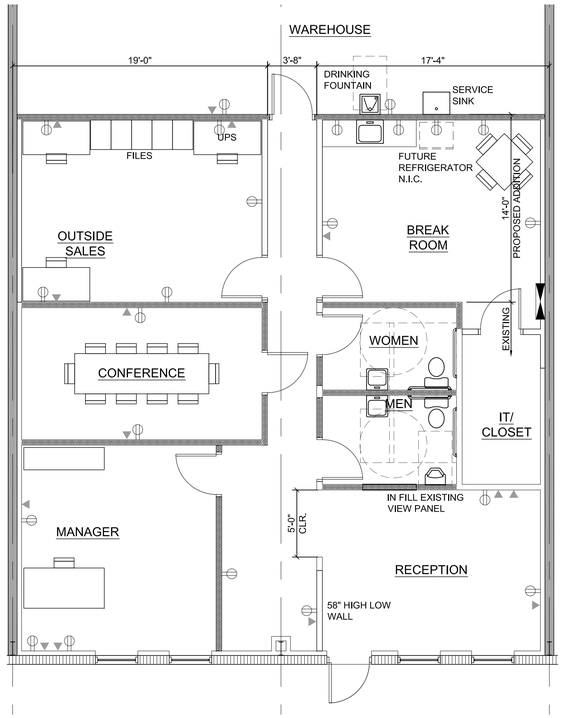

2 ENLARGED OFFICE PLAN
3/16" = 1'-0"

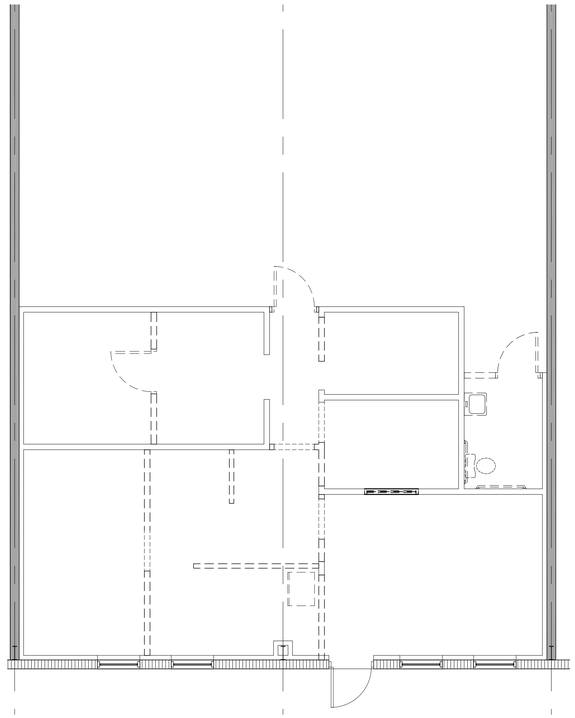

3 ENLARGED DEMO PLAN
3/16" = 1'-0"

N

GENERAL SHEET NOTES

- ADD BATT INSULATION (FOR SOUND) @ MANAGER OFFICE, CONFERENCE ROOM, MEN, AND WOMEN AT NEW PARTITION AND WHEREVER EXISTING PARTITIONS ARE OPENED UP TO EXPOSED STUD SPACE
- DOORS IN OFFICE AREA TO BE SOLID CORE WOOD 1 3/8" THICK BIRCH VENEER INSTALLED IN PAINTED WOOD DOOR FRAME
- ALL DATA OUTLETS SHALL USE CAT6 WIRE
- INSTALL FULL HEIGHT/WIDTH PLYWOOD BACKER BOARD ON WALL OPPOSITE DOOR IN IT CLOSET. SHELVES ARE N.I.C. PROVIDE LOUVERED DOOR WITH COMBINATION LOCK, @ IT CLOSET
- OFFICE AREA TO BE COOLED BY SPLIT SYSTEM AIR CONDITIONING WITH TIME PROGRAMMABLE THERMOSTAT. PROVIDE ADDITIONAL PRICE FOR OPTION TO INSTALL SMALL SPLIT AIR CONDITIONING SYSTEM TO SERVE IT CLOSET ONLY
- RECEPTION, MANAGER, CONFERENCE, OUTSIDE SALES, BREAK ROOM, MEN, WOMEN SHALL HAVE OCCUPANCY SENSORS TO CONTROL LIGHTS

AREA TABULATION

EXISTING FINISHED	1,048
PROPOSED FINISHED	592
TOTAL FINISHED	1,640
WAREHOUSE	2,760
TOTAL	4,400

Wallis Murphey Boyington
ARCHITECTS, INC.

110 South Kentucky Avenue
Lakeland, Florida 33801
P 863.687.3573
F 863.683.6370
www.wmbarchs.com
Email mail@wmbarchs.com
Corp. Lic. No. AAC001165

CONSULTANTS:

SEAL: JOHN M. WALLIS III, Fla. Certificate No. 13817
J. MICHAEL MURPHEY, Fla. Certificate No. 9346
STEVEN J. BOYINGTON, Fla. Certificate No. 9652

DATE:

PROJECT NAME:

THE Ruthvens

4725 E.
LAKELAND
COMMERCE
PARKWAY
LAKELAND, FL

TENANT:

GEA WESTFALIA
SEPARATOR INC.

BAY NUMBERS:
4-5

ISSUED DATES:

MARK	DATE	DESCRIPTION

DR. BY: MSM | QAL: MSM
CHKD. BY: JMM | QAM: JMM
DATE: 10/23/09
SCALE: AS NOTED
PROJ. NO.: 95126

DWG TITLE:

FLOOR & ENLARGED OFFICE PLAN

DWG. No.:

A-101