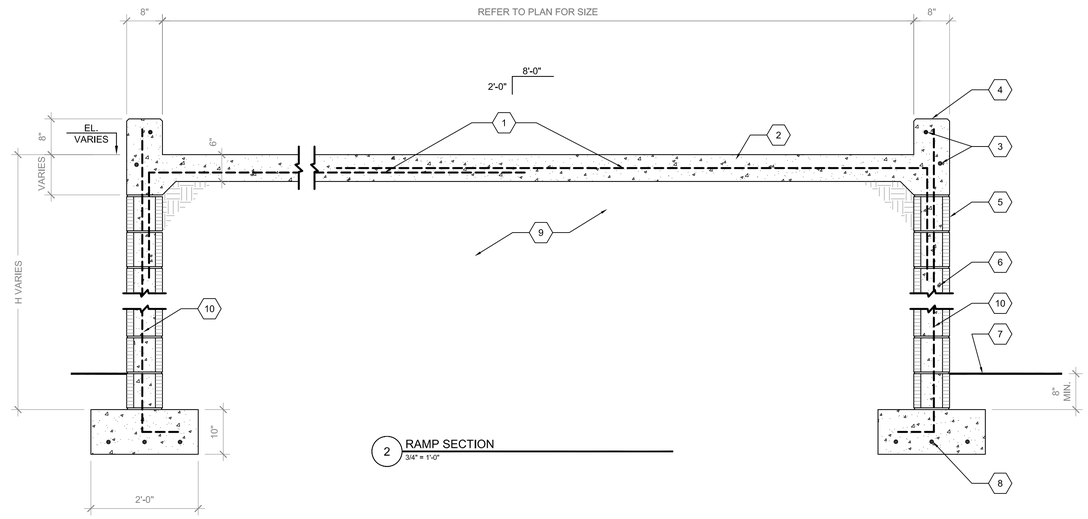



2 RAMP SECTION
3/4" = 1'-0"

GENERAL RAMP NOTES
(NOTES TO FABRICATOR & INSTALLER)

- FILL ALL CELLS WITH 3000psi CONCRETE
- REINFORCE EACH HORIZONTAL JOINT WITH DUR-O-WALL (9ga LONGITUDINAL WIRES AND $\frac{3}{16}$" CROSS RODS)
- CONCRETE MASONRY UNITS SHALL CONFORM TO ASTM-C90 GRADE N, TYPE II, NORMAL WEIGHT
- MORTAR SHALL BE TYPE M CONFORMING TO ASTM-C70
- THE LENGTH OF THE RAMP IS 30'-0"

RAMP SHEET NOTES

1. #5 REBARS AT 4'-0" ON CENTER
2. 6" CONCRETE SLAB WITH FIBERMESH. BROOM FINISH
3. (1) #5 REBAR CONTINUOUS
4. FORMED AND POURED CONCRETE CURB WITH CHAMFERED EDGES
5. "STAIR STEPPED" 8" CMU WALL
6. FILL ALL CELLS WITH CONCRETE
7. TOP OF PAVING
8. (3) #5 REBARS CONTINUOUS
9. COMPACTED FILL
10. #5 REBARS VERTICAL AT 2'-0" ON CENTER (H = 2'-0" TO 4'-8") #5 REBARS VERT. @ 3'-4" ON CENTER (H = LESS THAN 2'-0"

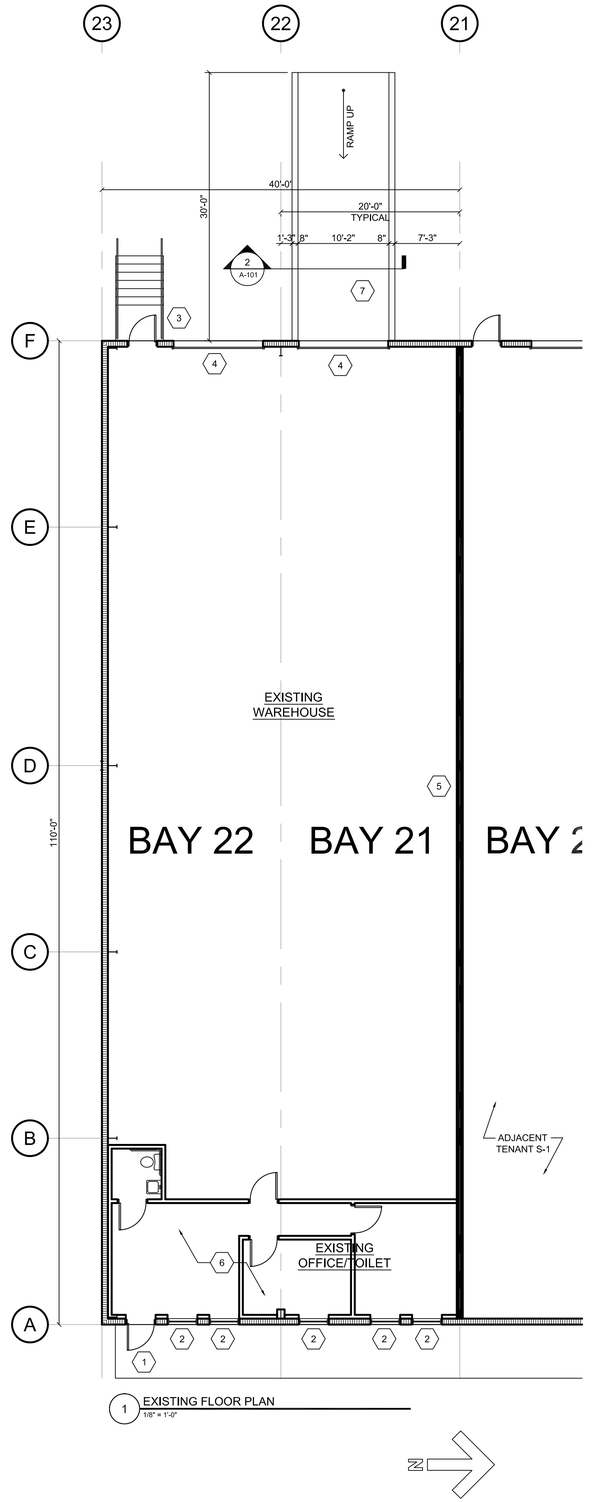

1 EXISTING FLOOR PLAN
1/8" = 1'-0"

GENERAL SHEET NOTES

- **THE SCOPE OF WORK FOR THIS PROJECT IS LIMITED TO THE ADDITION OF A CONCRETE RAMP @ BAY 21. BUILDING AND INTERIOR OFFICE AREA IS EXISTING AND PREVIOUSLY PERMITTED**

PLAN NOTES

1. EXISTING STOREFRONT DOOR PREVIOUSLY PERMITTED
2. EXISTING STOREFRONT WINDOW PREVIOUSLY PERMITTED
3. EXISTING 3'-0" MAN DOOR & STAIRS PREVIOUSLY PERMITTED
4. EXISTING OVERHEAD DOOR PREVIOUSLY PERMITTED
5. EXISTING RATED TENANT SEPARATION WALL PREVIOUSLY PERMITTED
6. EXISTING OFFICE/TOILET PREVIOUSLY PERMITTED
7. NEW CONCRETE RAMP UP TO WAREHOUSE

AREA TABULATION

EXISTING FINISHED	603
EXISTING WAREHOUSE	3,797
EXISTING TOTAL	4,400

Wallis Murphey Boyington
ARCHITECTS, INC.

110 South Kentucky Avenue
Lakeland, Florida 33801
P 863.687.3573
F 863.683.6370
www.wmbarchs.com
Email mail@wmbarchs.com
Corp. Lic. No. AAC001165

CONSULTANTS:

SEAL: J. MICHAEL MURPHEY, Fla. Certificate No. 9346
STEVEN J. BOYINGTON, Fla. Certificate No. 9652

DATE:

PROJECT NAME:

THE Ruthvens

4725 E.
LAKELAND
COMMERCE
PARKWAY
LAKELAND, FL

TENANT:

MAR-COR

BAY NUMBERS:

21-22

ISSUED DATES:

MARK	DATE	DESCRIPTION

DR. BY: MSM QAL: MSM
CHKD. BY: JMM QAM: JMM
DATE: 05/10/13
SCALE: AS NOTED
PROJ. NO.: 95126

DWG TITLE:

EXISTING FLOOR PLAN
& RAMP DETAIL

DWG. No.:

A-101

This document, together with the concepts and designs presented herein, as an instrument of service, is intended only for the specific purpose and client for which it was prepared. Reuse of and improper reliance on this document without construction administration and written authorization and adaptation by Wallis Murphey Boyington Architects, Inc. shall be without liability to Wallis Murphey Boyington Architects, Inc.©