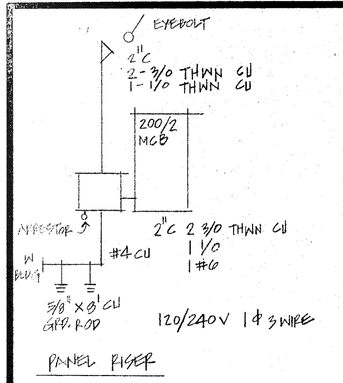

PANEL RISER

SYMBOLS

- 20 AMP. DUPLEX OUTLET-HORIZONTAL MOUNT. SINGLE CIRCUIT. 38" ABOVE F.F.
- 30 AMP. SINGLE CIRCUIT OUTLET

NOTES

200 AMP. ELECTRICAL SERVICE

ALL OUTLETS ON SEPARATE CIRCUIT

ALL DUPLEX ON EDGE MOUNTED 38" ABOVE F.F. UNLESS NOTED OTHERWISE

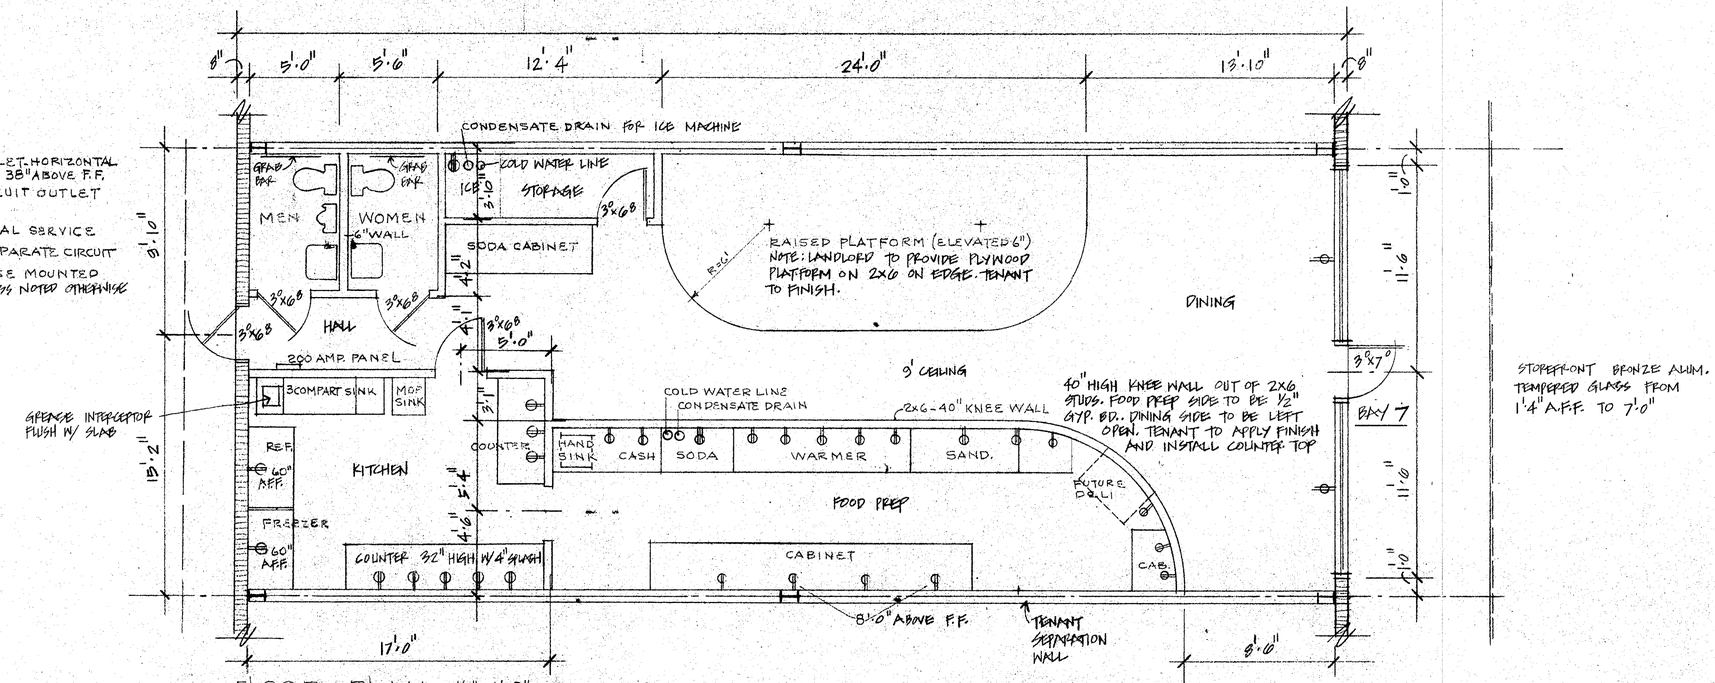

FLOOR PLAN - 1/4" = 1'-0"

NOTE: TENANT TO INSTALL 8'-0" HIGH WAINSCOT ON ALL WALLS IN KITCHEN
" " " 4'-0" " " " " " " MEN & WOMEN
" " " 3'-0" " " " " " " DINING

ALL PLUMBING OTHER THAN MEN, WOMEN, AND GREASE INTERCEPTOR TO BE ROUGH STUB OUT ONLY.

RUN AIR HANDLER CONDENSATE LINE TO REAR OF BLDG.

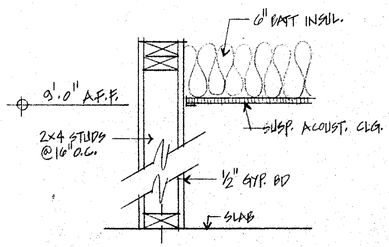

TYPICAL INTERIOR PARTITION
1 1/2" = 1'-0"

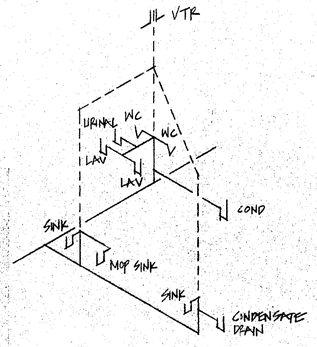

SANITARY RISER DIAGRAM
N.T.S.

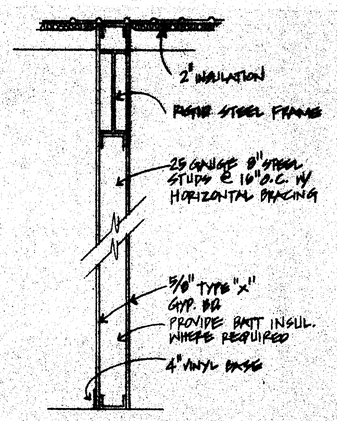

SECTION @ TENANT SEPARATION WALL
3/4" = 1'-0"

5675 NEW TAMPA HIGHWAY FOR
THE RUTHVENS
TENANT IMPROVEMENT FOR
SOBIK'S SUBS
LAKELAND, FLORIDA

W. WADE SETLIFF, AIA & ASSOCIATES, P.A., ARCHITECTS
500 LAKE MORTON DRIVE • SUITE 400 • LAKELAND, FLORIDA 33801 • (813) 683-7501

SHEET TITLE: FLOOR PLAN - 1/4"

DRAWN: RG
CHECKED: WH
DATE: 3/23/89
JOB: 88112
SHEET NO.: 1 OF 1